Texas Association of Broadcasters

August 9, 2012

Renaissance Hotel, Austin TX

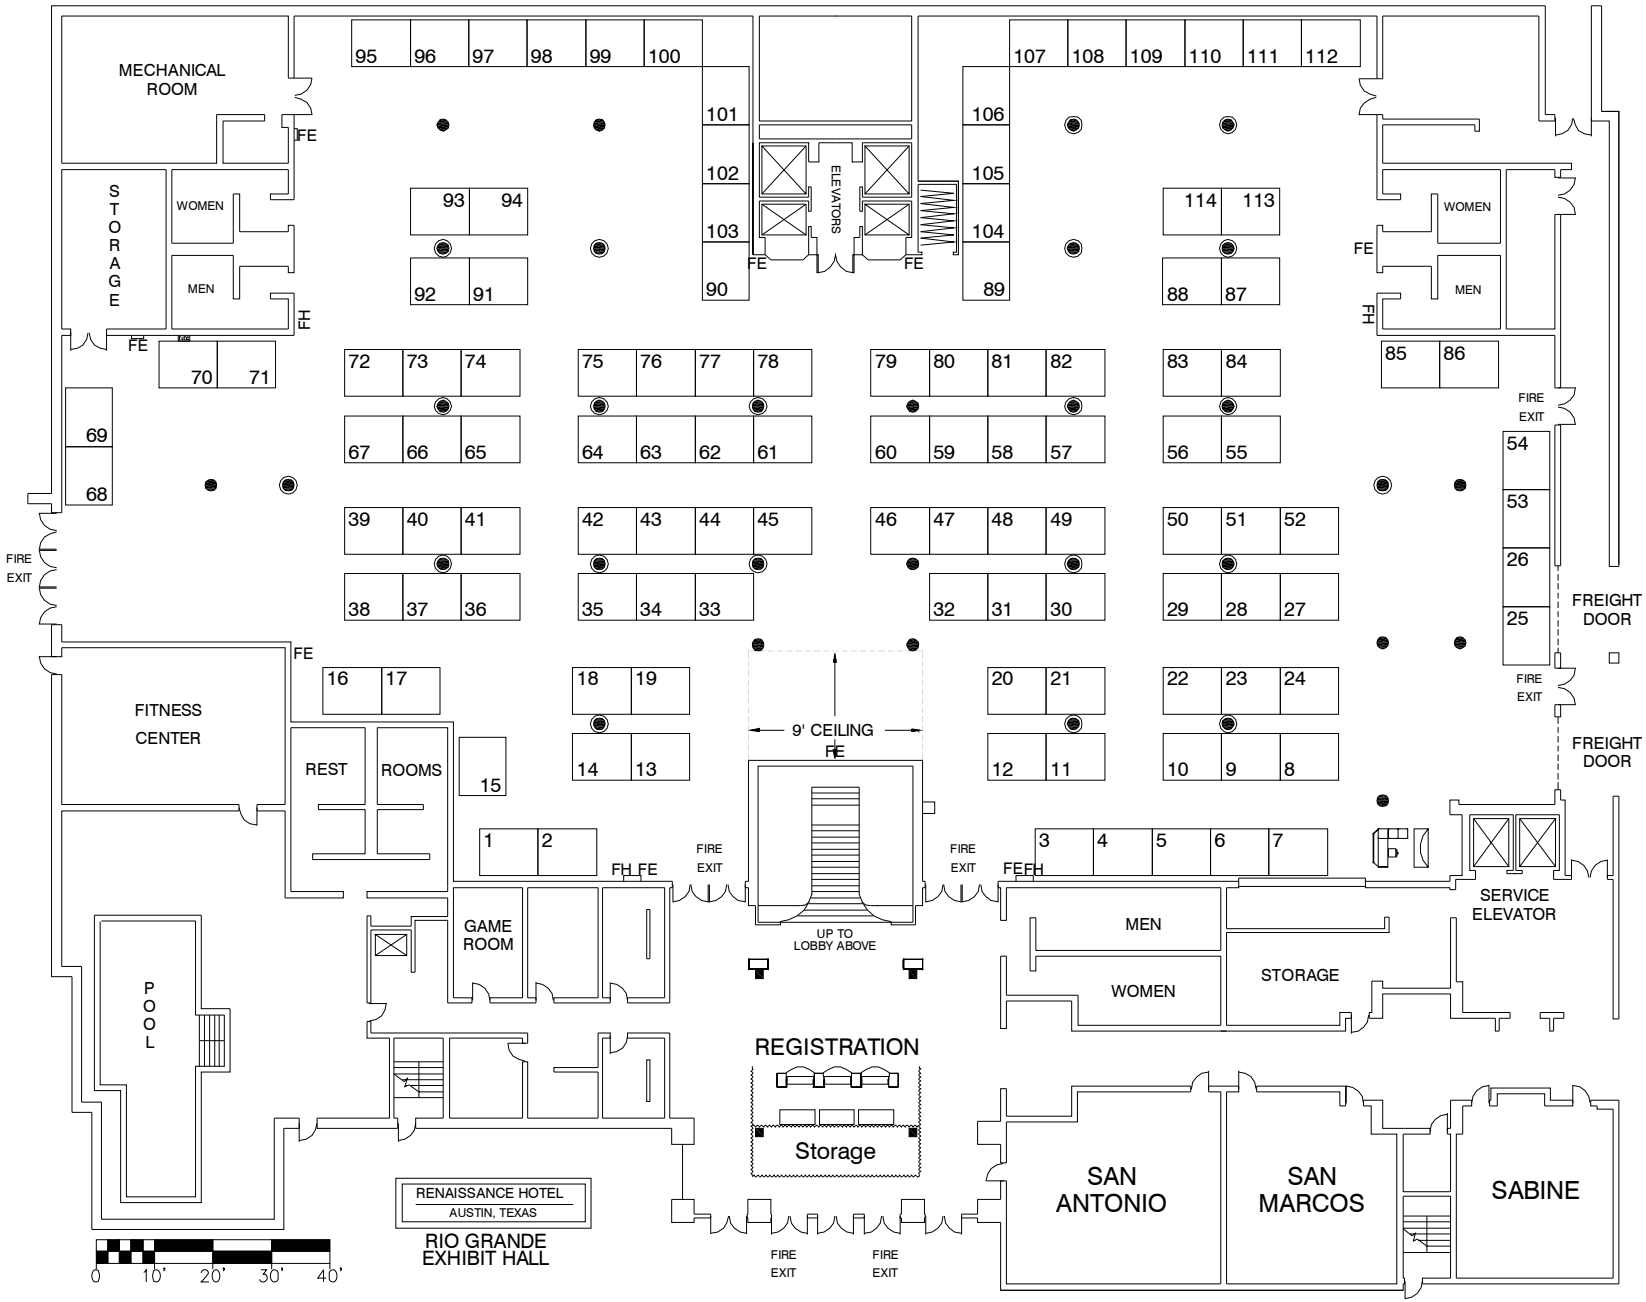

REVISION DATE:
8/29/2011 FDL

BOOTH COUNT

114 - 8' X 10' BOOTHS

BLDG. LEGEND:

COLUMN 16x16

COLUMN 2'

COLUMN WITH LITE COVER 3'

FREEMAN

DRAWING STARTED:
8/26/2011 ABC

FILE PATH:
F:\Shows\Shows_2012\08-Aug\Texas Association of Broadcasters\Floor Plans

DRAWING NAME:
TAB 0812

JOB NUMBER:
Job Number

ACCT. EXEC.:
BRIAN CATE

DISCLAIMER

EVERY EFFORT HAS BEEN MADE TO ENSURE THE ACCURACY OF ALL INFORMATION CONTAINED ON THIS FLOORPLAN. HOWEVER NO WARRANTIES, EITHER EXPRESSED OR IMPLIED ARE MADE WITH RESPECT TO THIS FLOORPLAN. IF THE LOCATION OF BUILDING COLUMNS, UTILITIES OR OTHER ARCHITECTURAL COMPONENTS OF THE FACILITY IS A CONSIDERATION IN THE CONSTRUCTION OR USAGE OF AN EXHIBIT, IT IS THE SOLE RESPONSIBILITY OF THE EXHIBITOR TO PHYSICALLY INSPECT THE FACILITY TO VERIFY ALL DIMENSIONS AND LOCATIONS.

©COPYRIGHT 2007, FREEMAN CO.
ALL RIGHTS RESERVED.